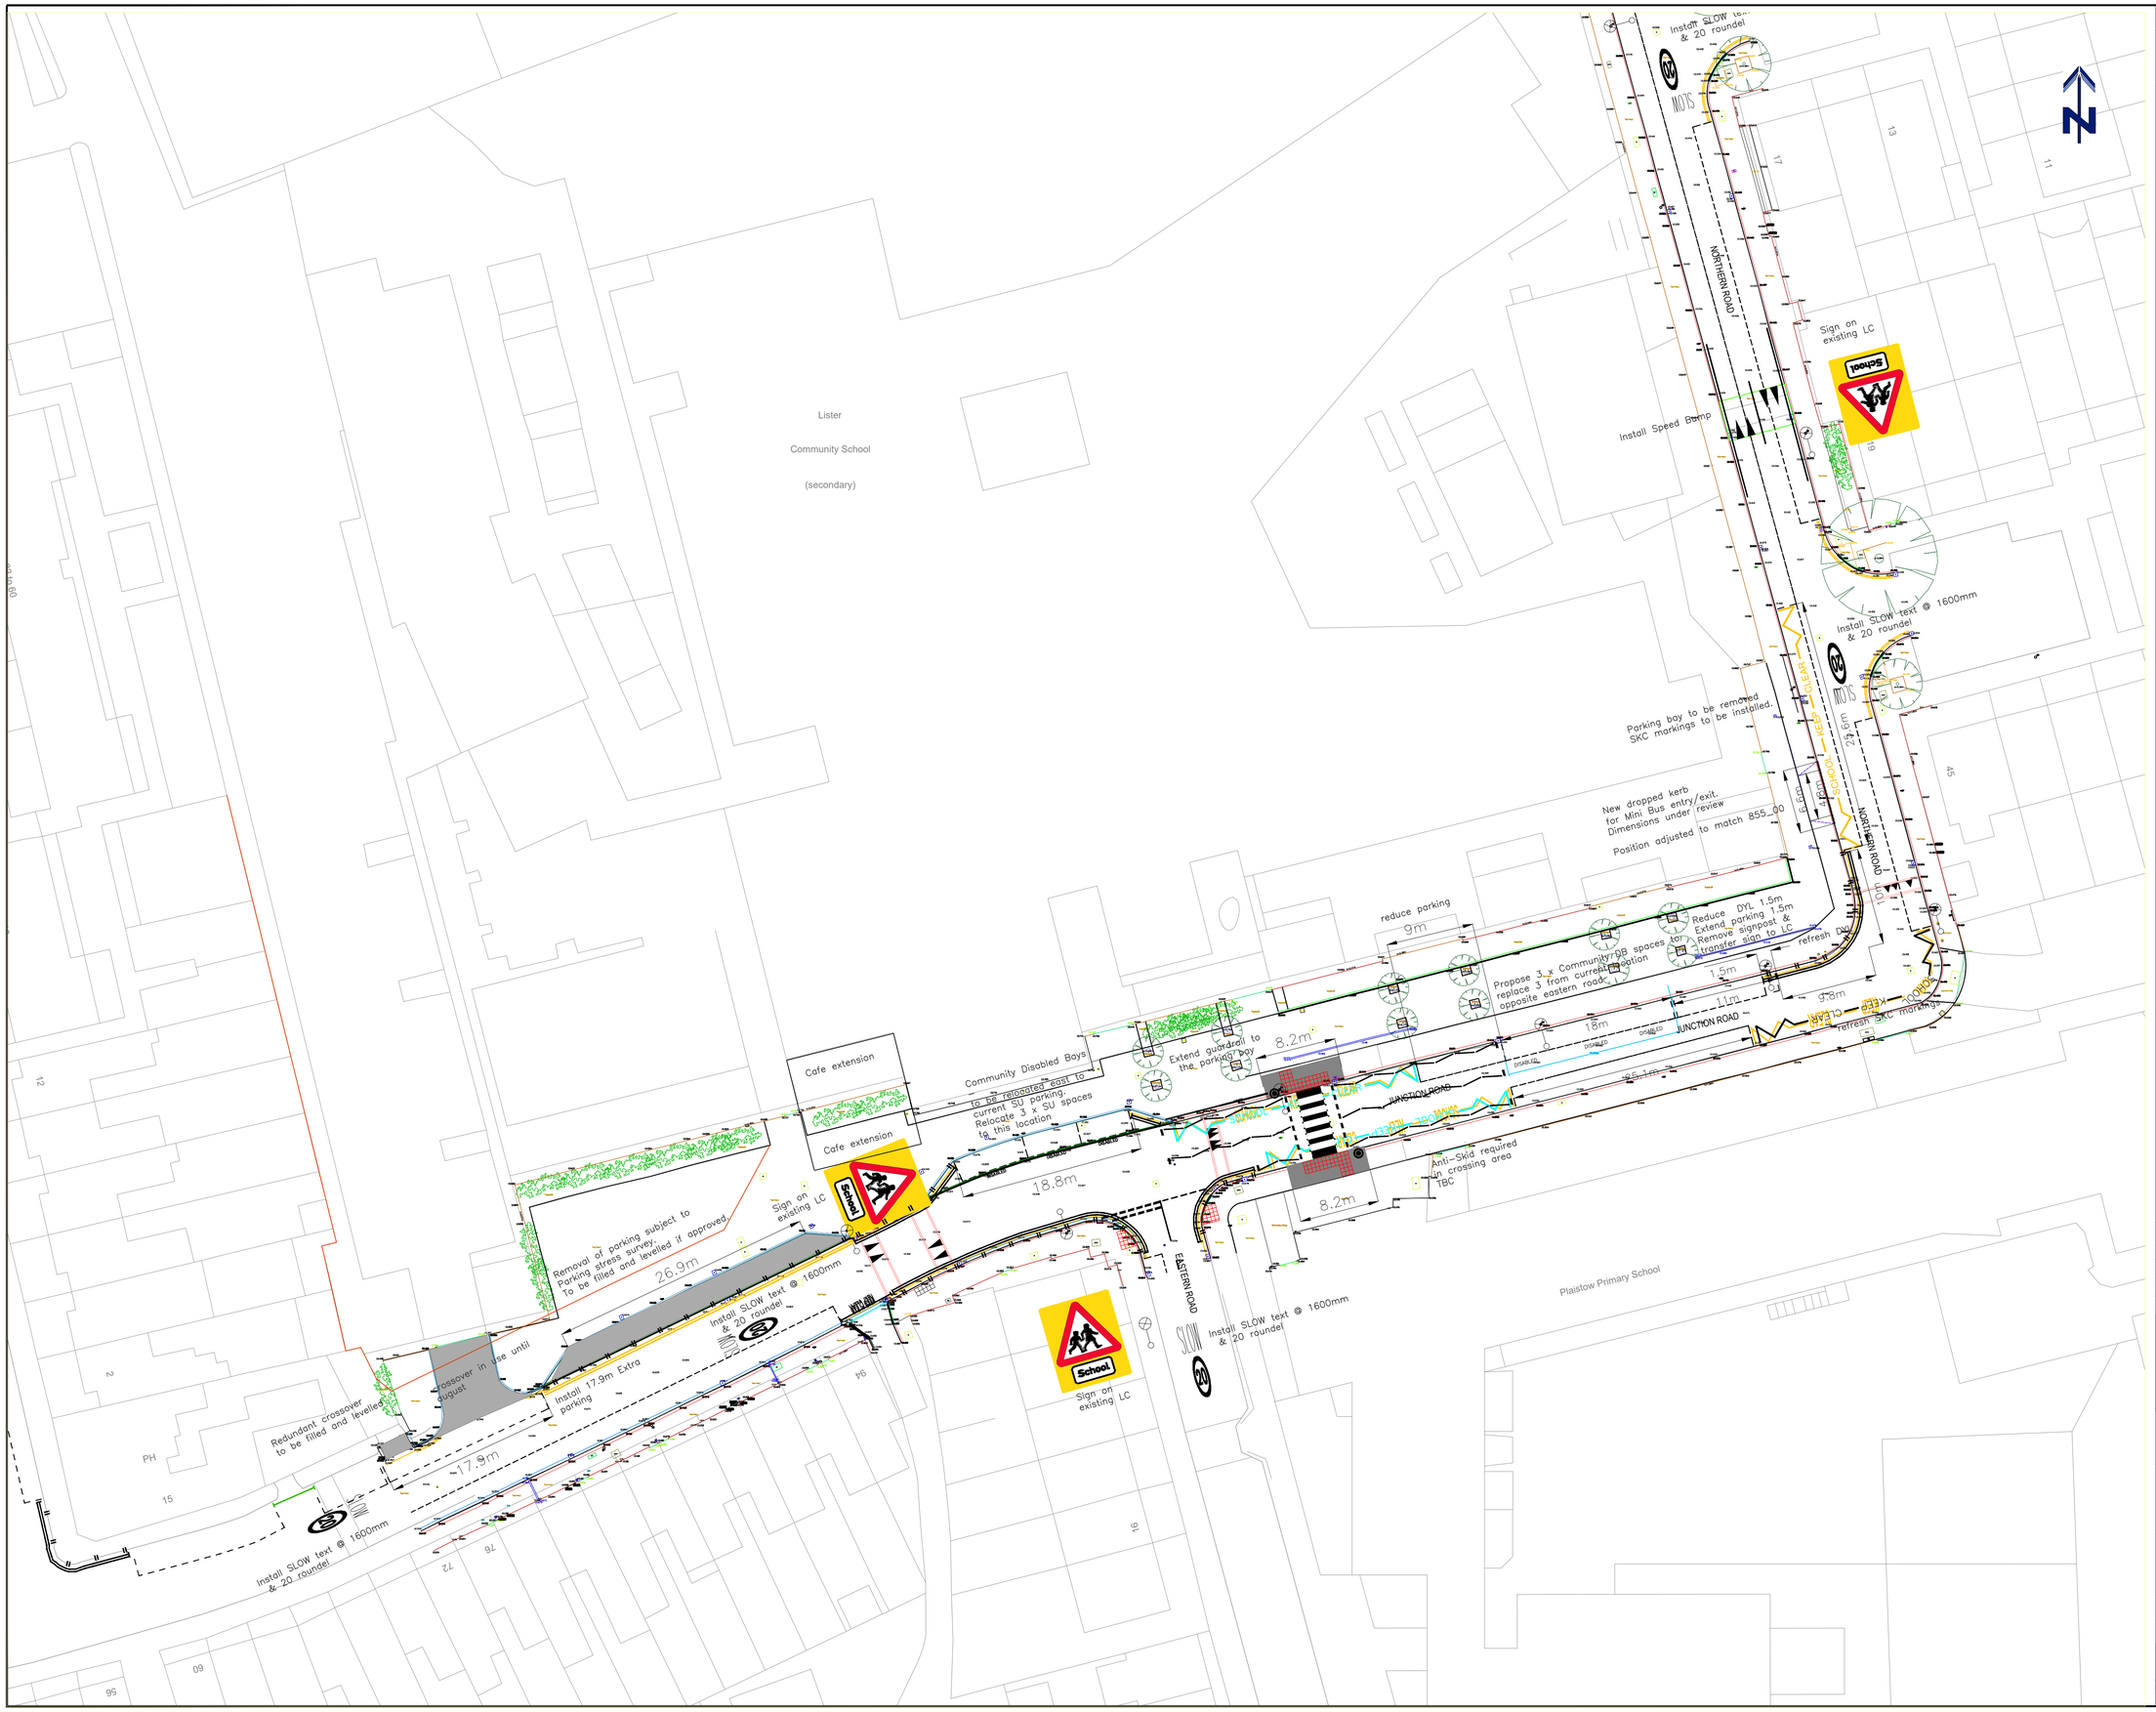

NOTES

Based upon the Ordnance Survey mapping with the permission of the controller of Her Majesty Stationary Office - Crown copyright. Unauthorised reproduction may lead to prosecution or civil proceedings. L.B. Newham LA086517 1997.

KEY:

EXISTING items are shown GREY
REMOVED items are shown LIGHT BLUE
NEW items are generally shown **BLACK**

- Extents of reconstructed footway
- New carriageway resurfacing
- Existing line markings to remain
- New white line markings
- New yellow line markings
- Existing lining (and other items) to be removed
- Existing lining to be refreshed
- New kerb markings - 24 Loading ban
- New kerb, on edge
- Re-laid kerb, on edge
- New flush or transition kerb
- New precast concrete edging
- Existing tactile paving
- New tactile paving
- Existing Lamp Column
- Extents of new footway slabs
- Gulley to be removed
- New Gulley
- New Belisha Beacon

NOTES:

1. **Please note:** Any proposals dependent on exact location information may require measurement on site.
2. All dimensions shall be site verified, any discrepancies from actual site conditions shall be brought to the engineer/clerk of work's attention prior to carrying out any works in the affected areas. Affected works shall only be progressed upon engineer/clerk of work's instructions.
3. The contractor is responsible to checking the locations of existing statutory services prior to construction, pay attention to the "New Roads and Street Works Act 1991".
4. All signs to be mounted at a minimum of 2.4m from the base of the sign to the footway.
5. All new tactile paving to be installed in Buff colour

REV	DATE	DESCRIPTION	BY	CKD
E	June	Belisha Beacons added	DN	MG
D	June	Crossing zig zag adjusted	DN	MG
C	June	Footway changes	DN	MG
B	May	Cafe, Gate, Parking and Crossover changes	DN	MG

Newham London

CLIENT
London Borough of Newham

PROJECT
LISTER SCHOOL HIGHWAY IMPROVEMENTS
NORTHERN ROAD AND JUNCTION ROAD

SUBJECT
PROPOSED FOOTWAY & CARRIAGEWAY WORKS
GENERAL ARRANGEMENT (Sheet 1 of 1)

WORK IN PROGRESS

CONTRACT No.

SCALE NTS

DRAWN	DN
DESIGNED	DN
CHECKED	MG
APPROVED	CM

DRAWING No. 21125 / 1000 / 01

REV E

PROJECT STAGE Preliminary

DATE ISSUED June 2021

V:\Trafficmod\Projects\2021\21125_Lister School Improvements\05_Drawings\Highway Improvements Schedule\21125_Lister School Improvements Schedule.dwg